


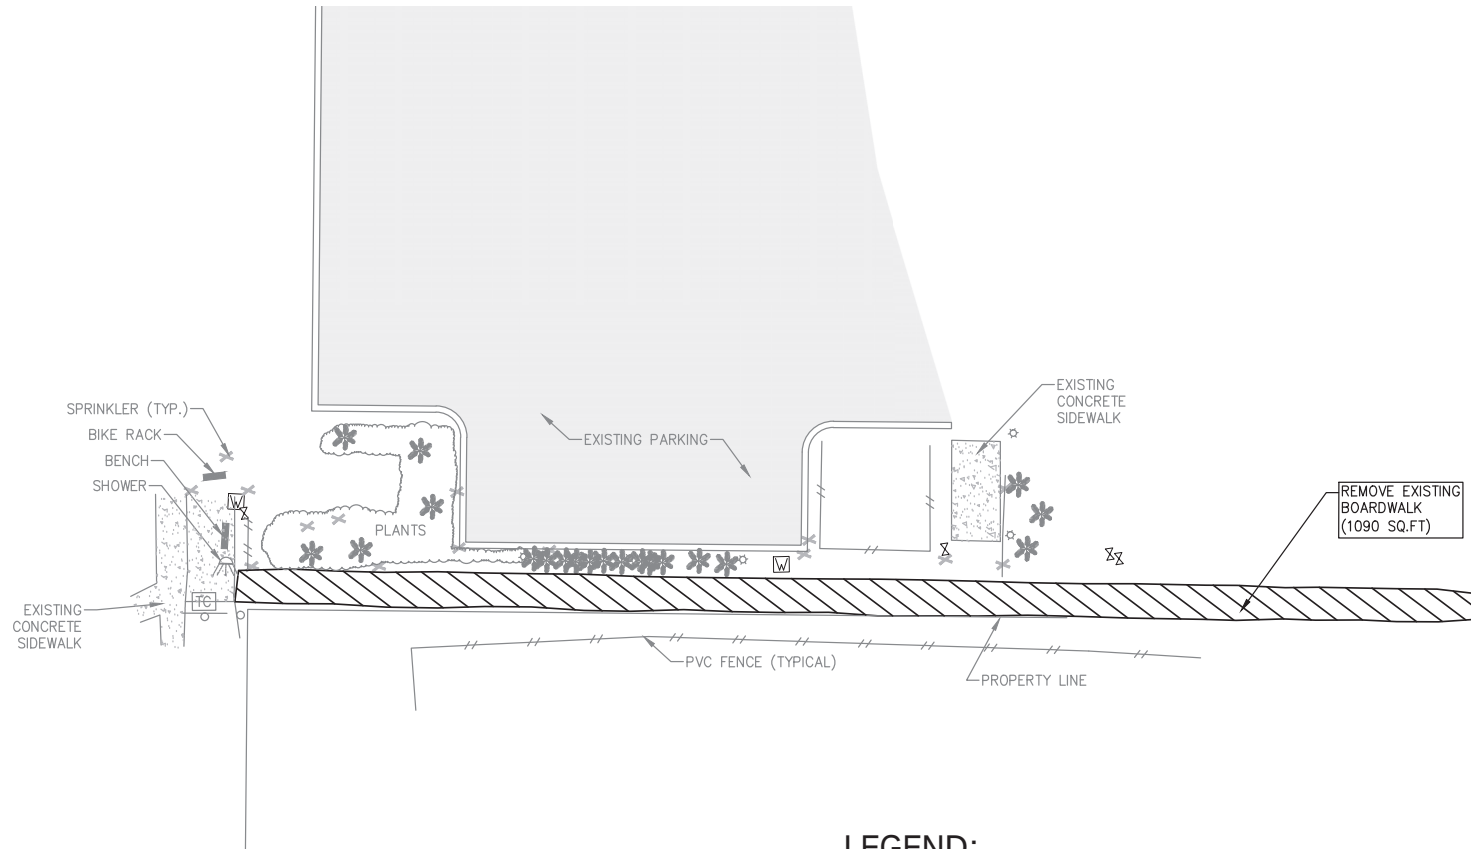


LEGEND:

- = SPRINKLER
- = WATER METER
- = IRRIGATION VALVE
- = LIGHT POLE
- = TRASH CAN
- = SIGN
- = SHOWER
- = FIBER-OPTIC MARKER
- = PALM TREE
- TYP. = TYPICAL
- = SILT FENCE

NORTH



GRAPHIC SCALE

 

(IN FEET)
1 inch = 20 feet

OKALOOSA COUNTY
ENGINEERING DEPARTMENT

739 SOUTH FERRON BLVD.
GAINESVILLE, FLORIDA 32606
(889) 689-5772



ADDITIVE ALTERNATE #1
TARPON BEACH SIDEWALK DESIGN
DEMOLITION PLAN

PROJECT MANAGER: MICHELLE GARTMAN, P.E.

SHEET NUMBER:

1




PROJECT NUMBER:

DATE:

09/17/2028

REV# DATE DESCRIPTION

1.		
2.		
3.		
4.		
5.		
6.		

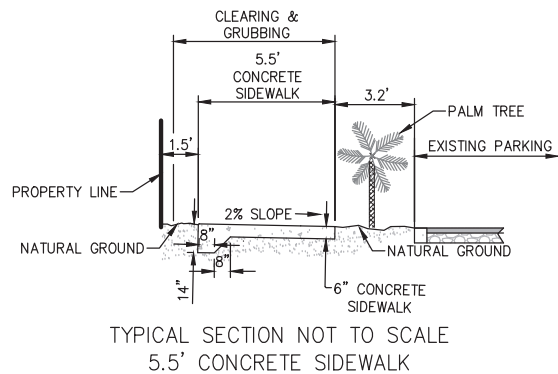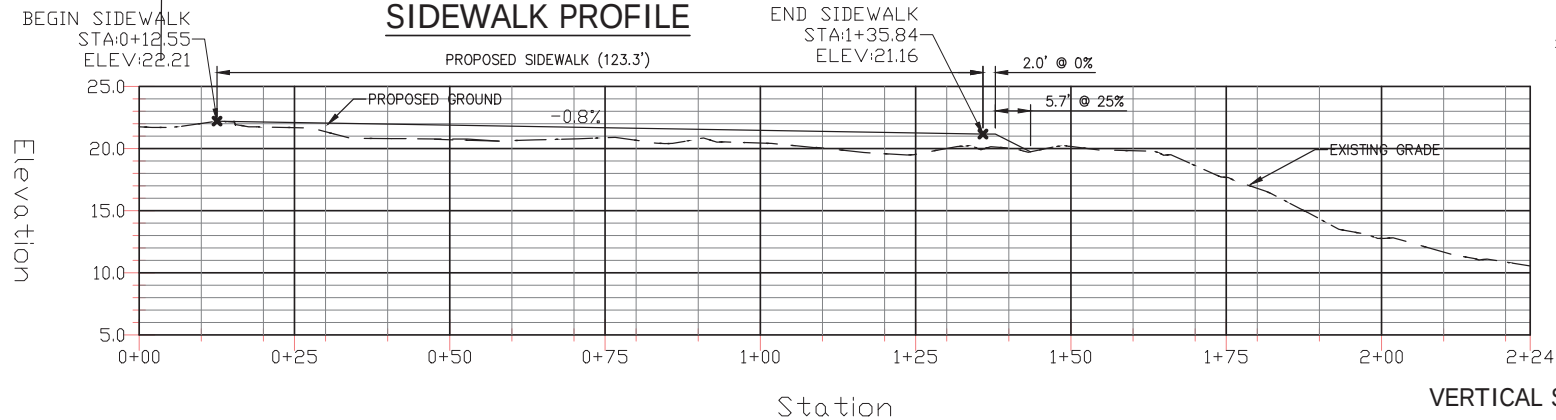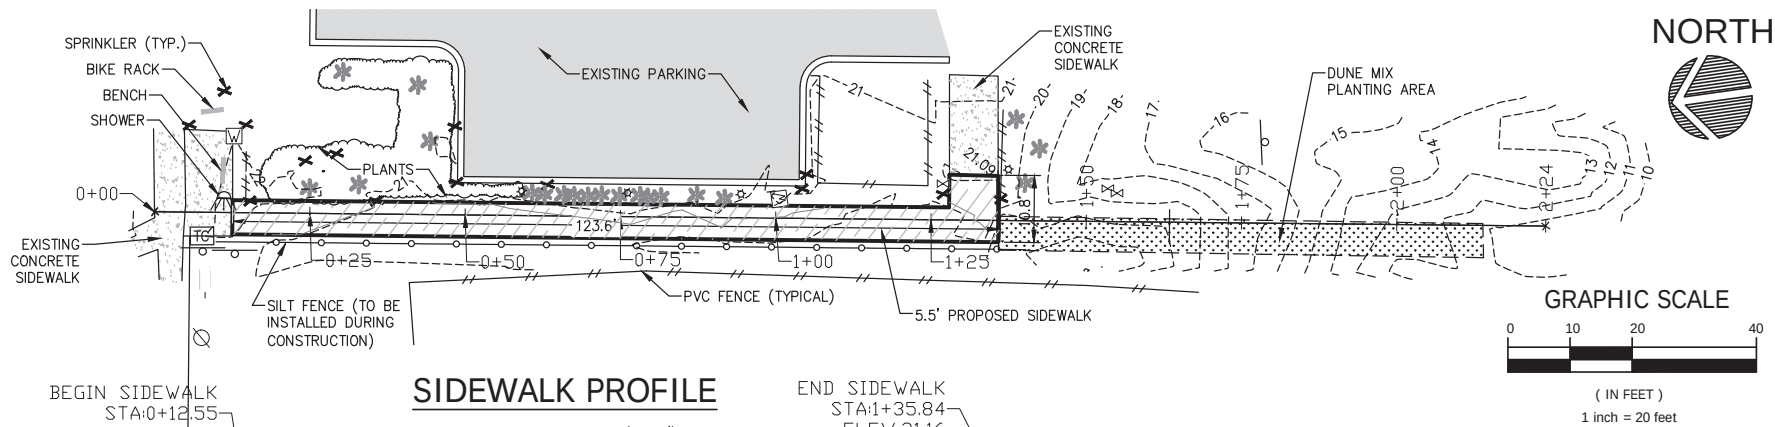

LEGEND:

- ✕ = SPRINKLER
- ☑ = WATER METER
- ⊗ = IRRIGATION VALVE
- ⊙ = LIGHT POLE
- TC = TRASH CAN
- ⊕ = SIGN
- ☂ = SHOWER
- = FIBER-OPTIC MARKER
- * = PALM TREE
- TYP. = TYPICAL
- = SILT FENCE
- = NATIVE DUNE MIX / DUNE MIX



OKALOOSA COUNTY
ENGINEERING DEPARTMENT



ADDITIVE ALTERNATE #1
TARPON BEACH SIDEWALK DESIGN
SITE PLAN

SHEET NUMBER:
2

PROJECT MANAGER: MICHELLE GARTMAN, P.E.

PROJECT NUMBER:
DATE: 09/17/2028

REV#	DATE	DESCRIPTION
1.		
2.		
3.		
4.		
5.		
6.		