ARCH full bleed D (36.00 x 24.00 Inches), 1:1

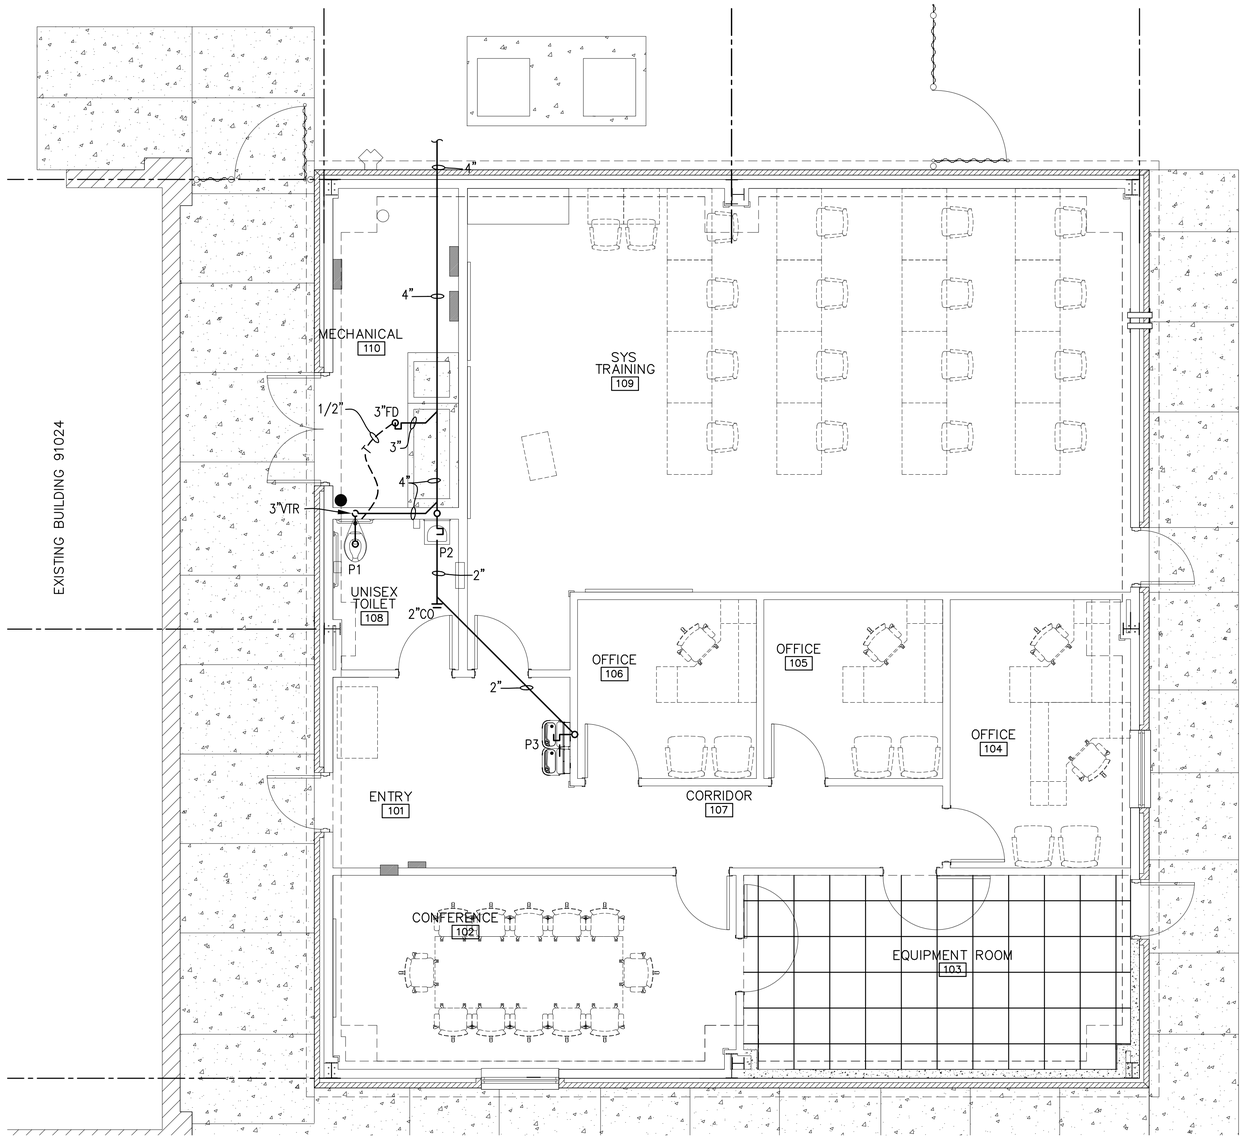


PLUMBING FLOOR PLAN – WASTE
SCALE: 1/4" = 1'-0"

FINAL – FOR CONSTRUCTION

| REV # | DATE | DESCRIPTION | APP'D |
|---|---|---|---|
| | | | |

APPROVED
CHIEF ENGINEER
APPROVED
CIVIL ENGINEER

CONSTRUCT TRAINING FACILITY, 2 CSWW
BUILDING 91068
PLUMBING FLOOR PLAN – WASTE

AIR FORCE SPECIAL OPERATIONS COMMAND
1 SPECIAL OPERAITONS CIVIL ENGINEER SQUADRON
HURLBURT FIELD, FLORIDA

GREGORY DAMIAN PETERSON
LICENSE
No. 34088
STATE OF FLORIDA
PROFESSIONAL ENGINEER

| | |
|---|---|
| DATE: | 14 FEB 2017 |
| DESIGNED BY: | GDP |
| DRAWN BY: | CAJ |
| BUILDING NO.: | 91068 |
| PROJECT NO.: | FTEV16-1066 |
| SHEET REF.: | P101 |
| SHEET NO.: | 25 OF 48 |