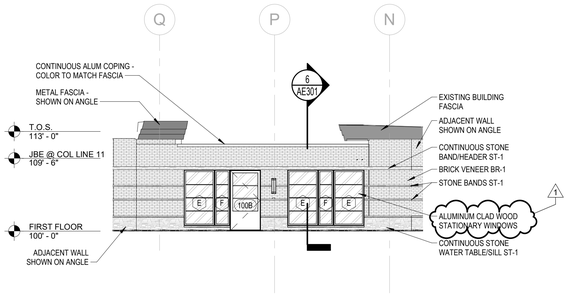

6 AE202 **CONNECTOR ELEVATION - SOUTH**
SCALE: 1/8" = 1'-0"

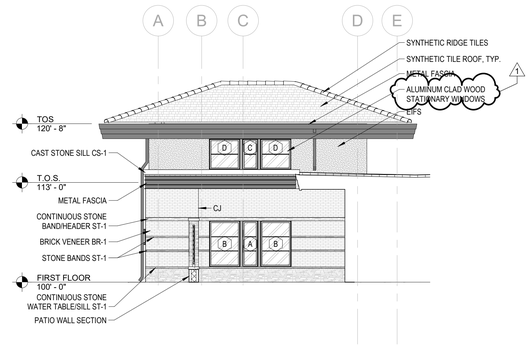

3 AE202 **PATIO 129A NORTH ELEVATION**
SCALE: 1/8" = 1'-0"

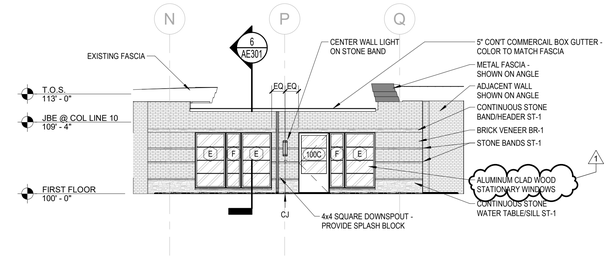

6 AE202 **CONNECTOR ELEVATION - NORTH**
SCALE: 1/8" = 1'-0"

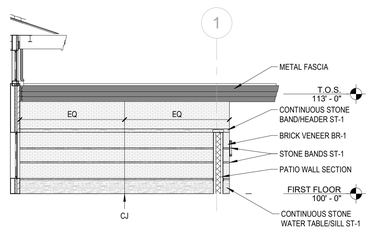

2 AE202 **PATIO 129A EAST ELEVATION**
SCALE: 1/8" = 1'-0"

*RENDERING MAY NOT FULLY REFLECT FINAL DESIGN.

7 AE202 **RENDERING - NORTHEAST**
SCALE: 3/4" = 1'-0"

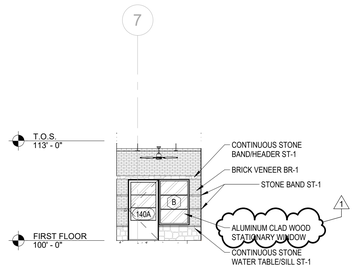

4 AE202 **PATIO 140A EAST ELEVATION**
SCALE: 1/8" = 1'-0"

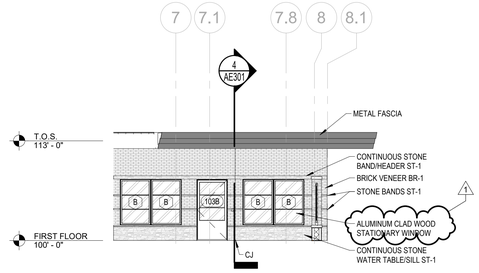

1 AE202 **PATIO 103A WEST ELEVATION**
SCALE: 1/8" = 1'-0"

002 1	08/14/2025
Revisions:	Date:

ARCHITECT/ENGINEER OF RECORD

GUIDON / CHARLOTTE ENGINEERS

CIVIL ENGINEER, ARCHITECT, STRUCTURAL ENGINEER
GUIDON DESIGN, INC.
1221 N. PENNSYLVANIA STREET
INDIANAPOLIS, IN 46202

FIRE PROTECTION, PLUMBING, MECHANICAL, ELECTRICAL ENGINEER
CHARLOTTE ENGINEERS
5838 MONROE ROAD
CHARLOTTE, NC 28212

STAMP

NOT FOR CONSTRUCTION

Office of Construction and Facilities Management

VA U.S. Department of Veterans Affairs

Drawing Title: BUILDING ELEVATIONS	Phase: BID DOCUMENTS	Project Title: Construct TDVV CLC 12 Beds	Project Number: 508-349
Approved:	FULLY SPRINKLERED	Location: 180 MARTIN DR, CARROLLTON, GA 30117	Building Number:
		Issue Date: 12/16/2024 / Checked: JF / Drawn: TS	Drawing Number: AE202

1 This drawing is the property of the Office of Construction and Facilities Management, Department of Veterans Affairs. Reproduction or use for any purpose other than that authorized by the Department of Veterans Affairs is forbidden.

VA FORM 08 - 6231

8/12/2025 11:21:12 AM

Autodesk Docs://22.9003 - VA Atlanta Tinika Davis CLC/22.9003_A_v22.rvt